



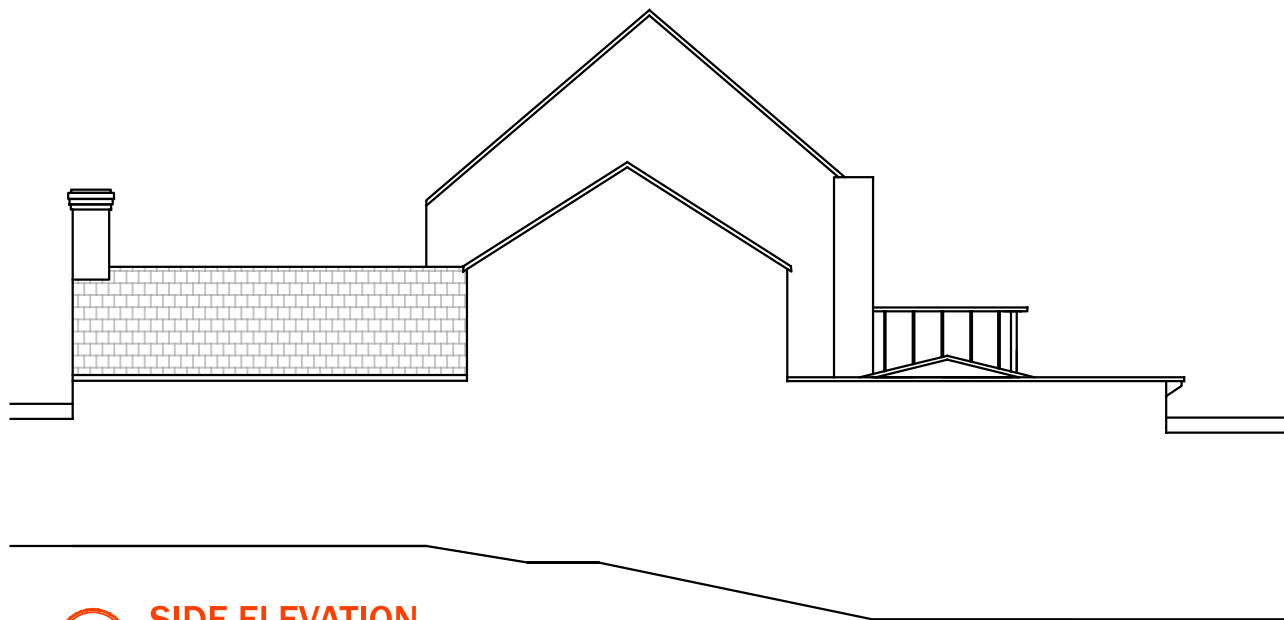

**E7** **SIDE ELEVATION**  
SCALE: 1:100 @ A3  
**PROPOSED**



**E8** **SIDE ELEVATION**  
SCALE: 1:100 @ A3  
**PROPOSED**

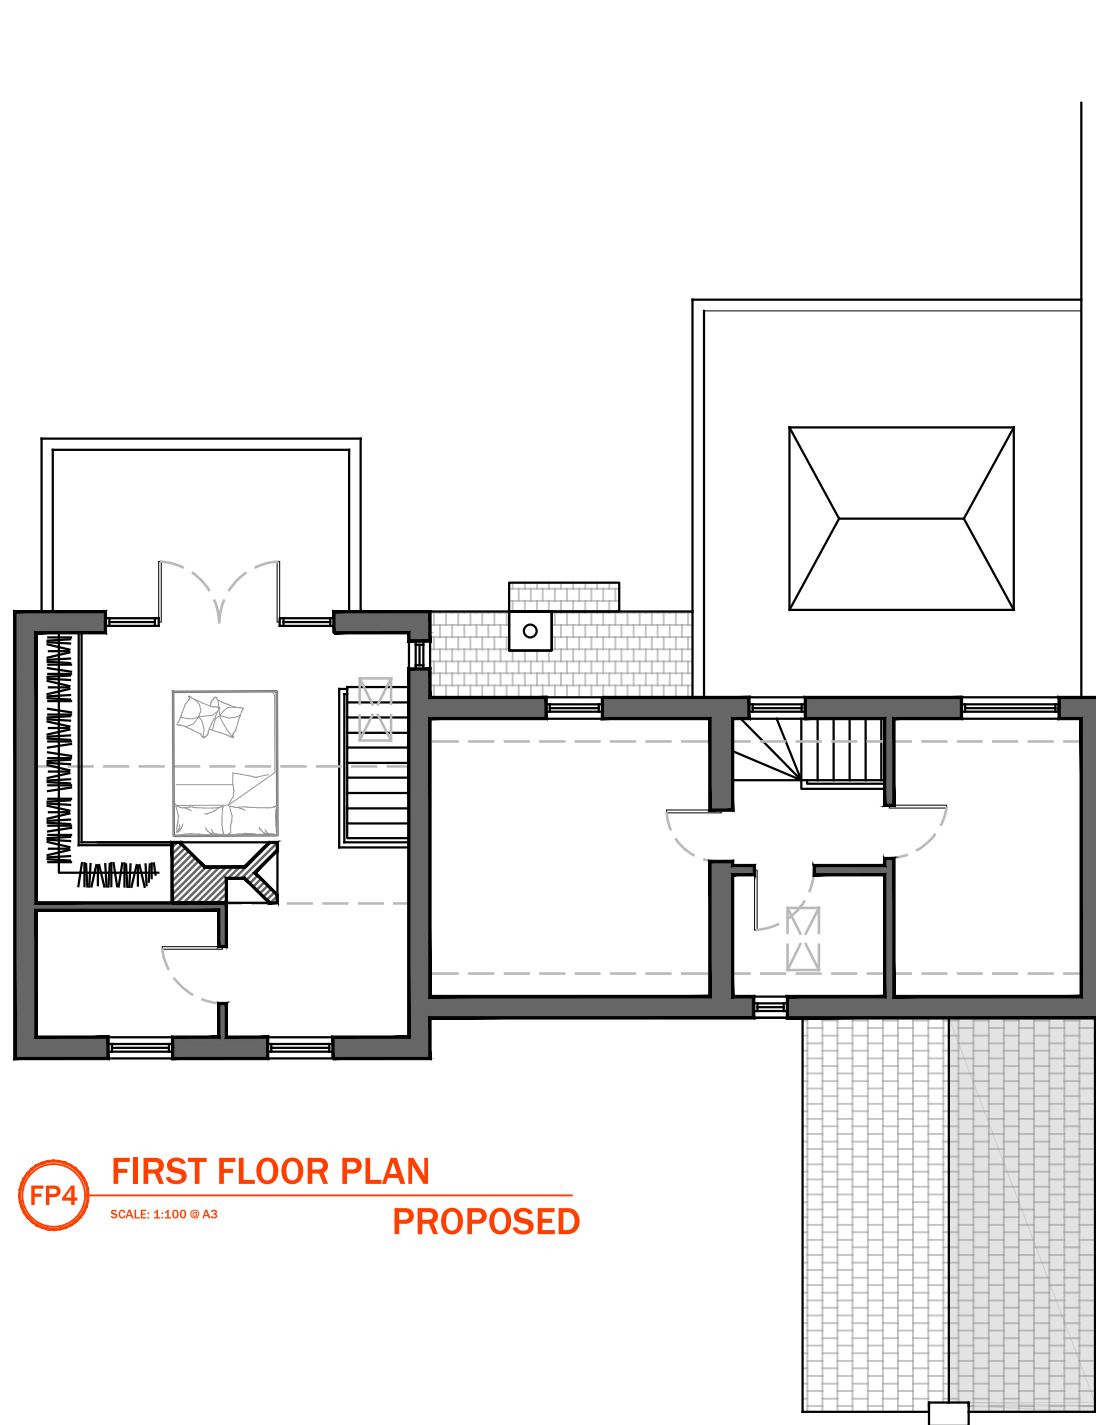

**FP4** **FIRST FLOOR PLAN**  
SCALE: 1:100 @ A3  
**PROPOSED**



**place for  
humans**

**OLD COACH HOUSE.  
WELLOW. NG22 OFE.  
PROPOSED  
PLAN +  
ELEVATIONS**

SCALE: 1:100 @ A3

**A3.5**

DRAWN BY: **Joe Robertshaw**