




E1 FRONT ELEVATION
SCALE: 1:100 @ A3
EXISTING



E3 SIDE ELEVATION
SCALE: 1:100 @ A3
EXISTING



E2 REAR ELEVATION
SCALE: 1:100 @ A3
EXISTING

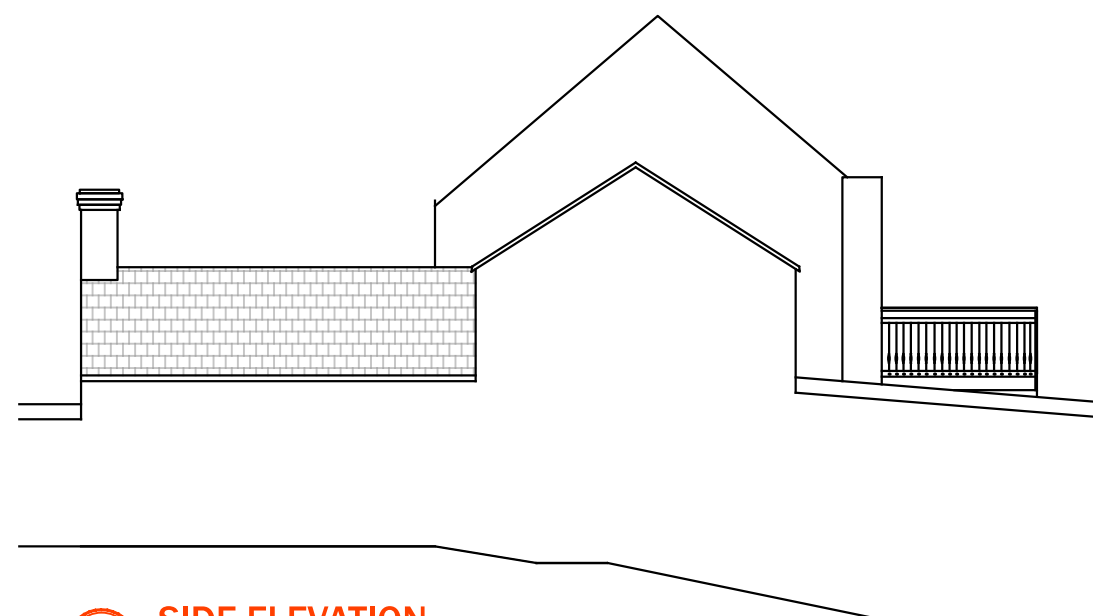

E4 SIDE ELEVATION
SCALE: 1:100 @ A3
EXISTING



**place for
humans**

**OLD COACH HOUSE.
WELLOW. NG22 0FE.**

**EXISTING
ELEVATIONS**

SCALE: 1:100 @ A3

A3.3

DRAWN BY: **Joe Robertshaw**