



RP1 **ROOF PLAN**
SCALE: 1:100 @ A3
EXISTING

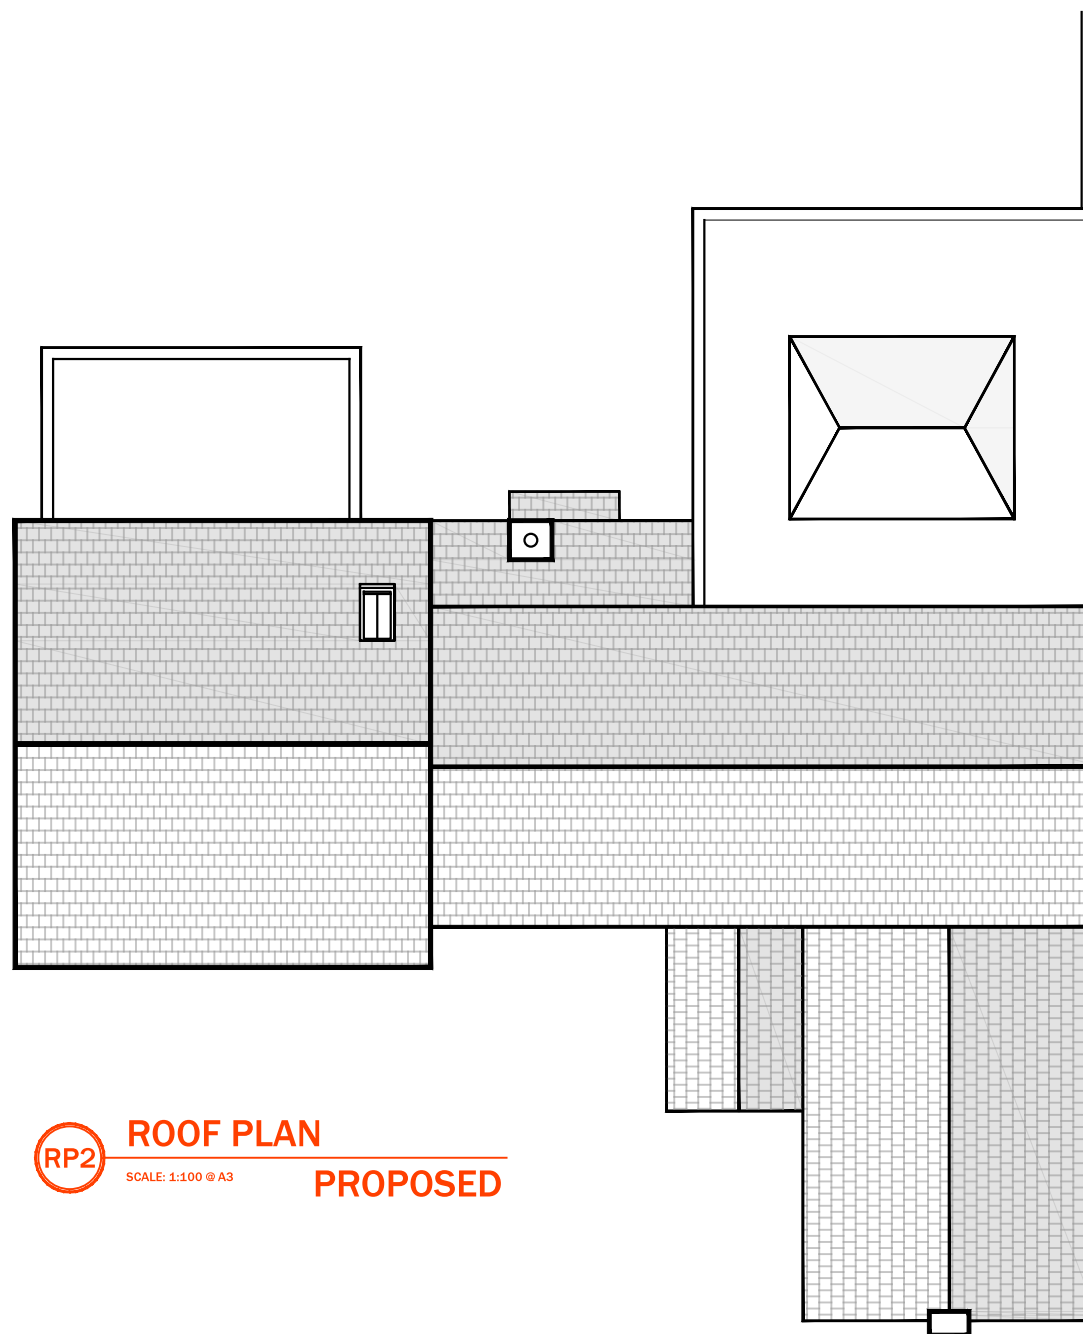

RP2 **ROOF PLAN**
SCALE: 1:100 @ A3
PROPOSED

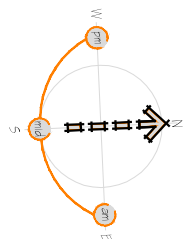

**place for
humans**

**OLD COACH HOUSE.
WELLOW. NG22 0FE.
PROPOSED +
EXISTING
ROOF PLANS**

SCALE: 1:100 @ A3

A3.6

DRAWN BY: **Joe Robertshaw**