






**E5 FRONT ELEVATION**  
SCALE: 1:100 @ A3  
**PROPOSED**

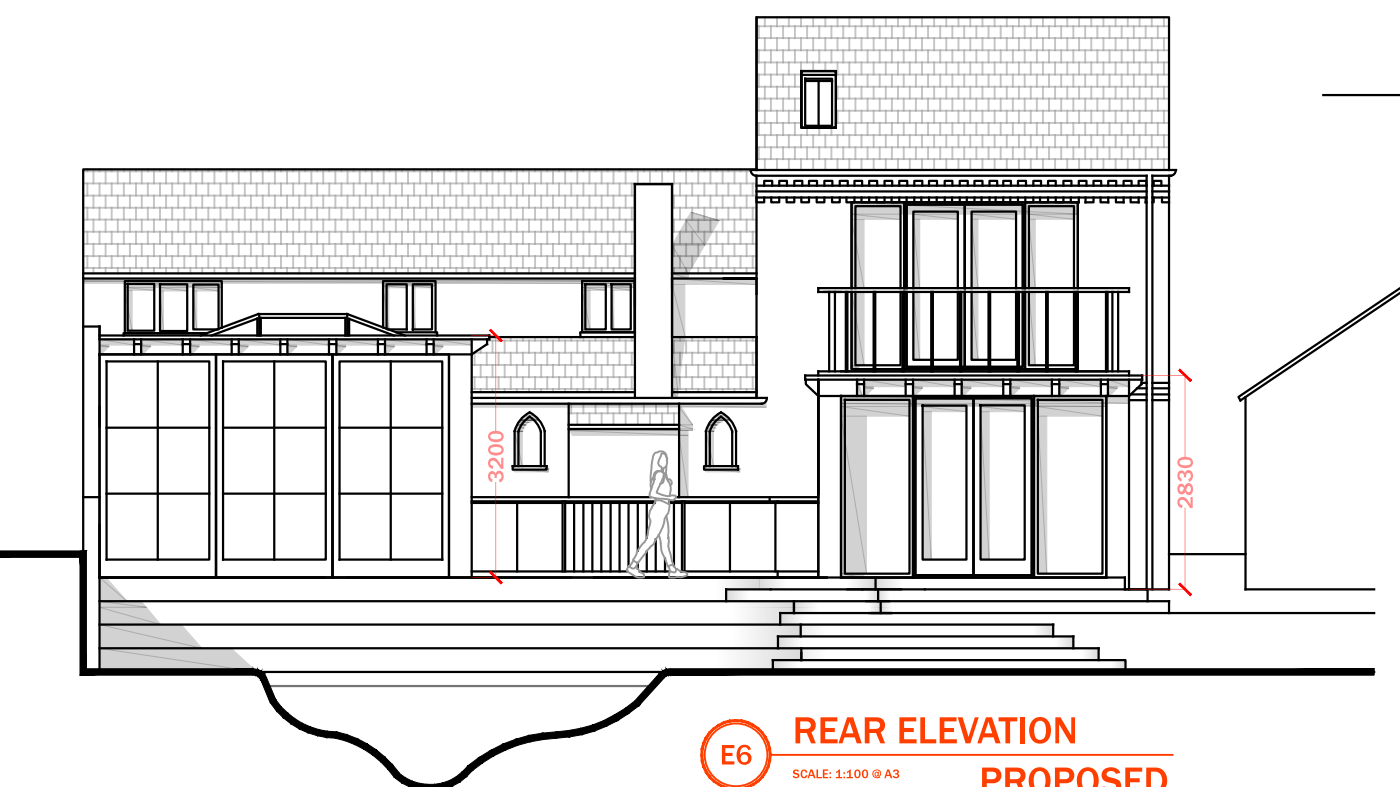

**E6 REAR ELEVATION**  
SCALE: 1:100 @ A3  
**PROPOSED**

garage

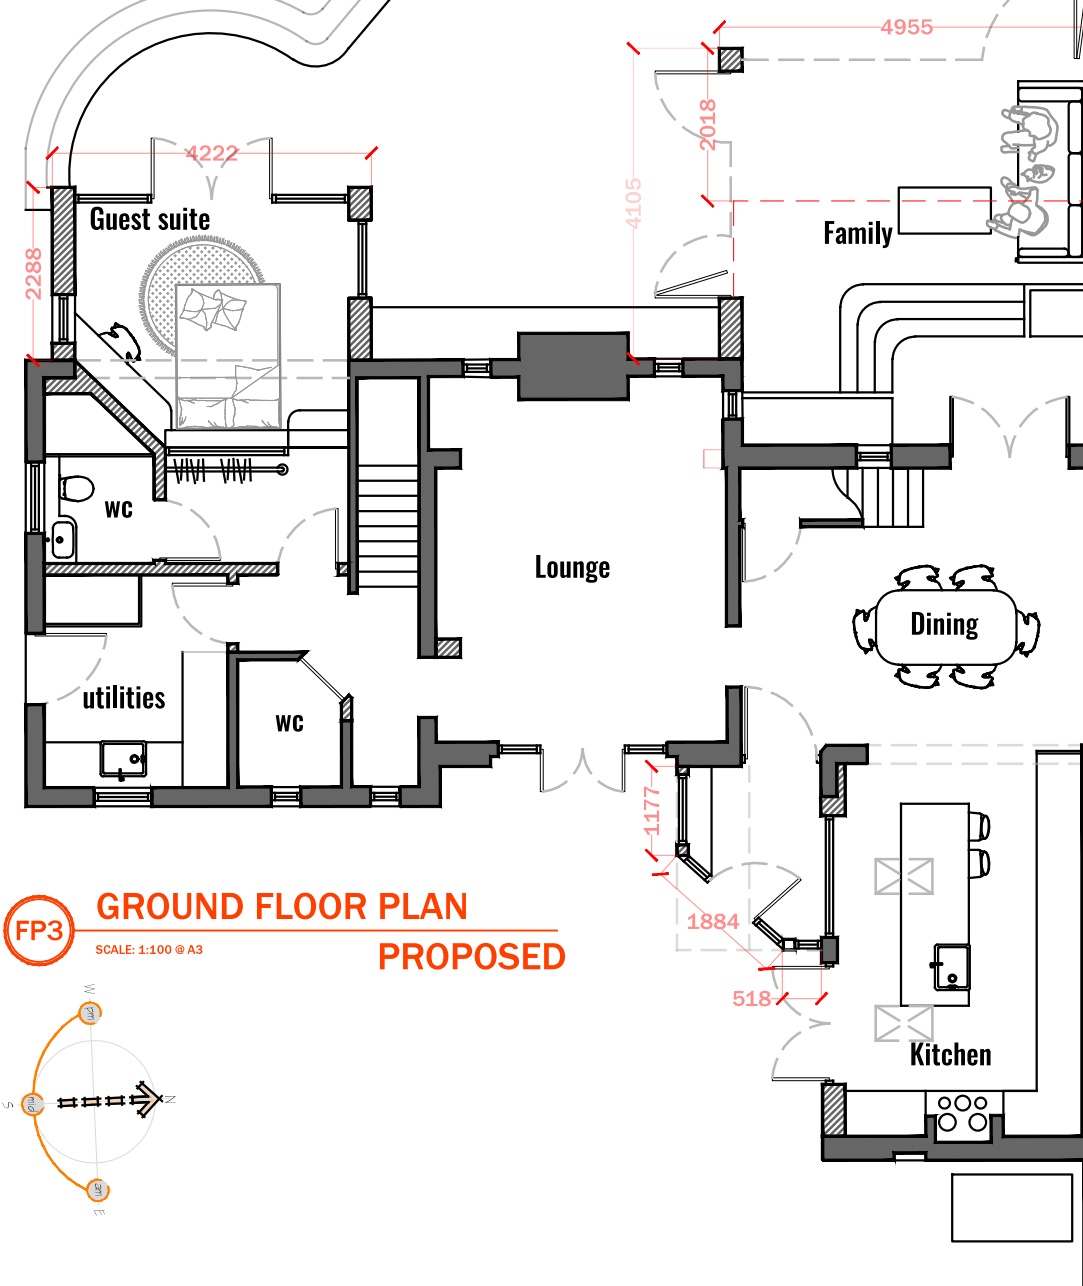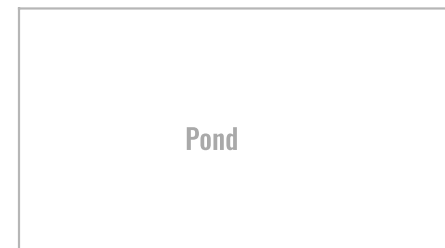

**FP3 GROUND FLOOR PLAN**  
SCALE: 1:100 @ A3  
**PROPOSED**

**place for humans**

**OLD COACH HOUSE.  
WELLOW. NG22 0FE.  
PROPOSED  
PLAN +  
ELEVATIONS**

SCALE: 1:100 @ A3

**A3.4**

DRAWN BY: Joe Robertshaw